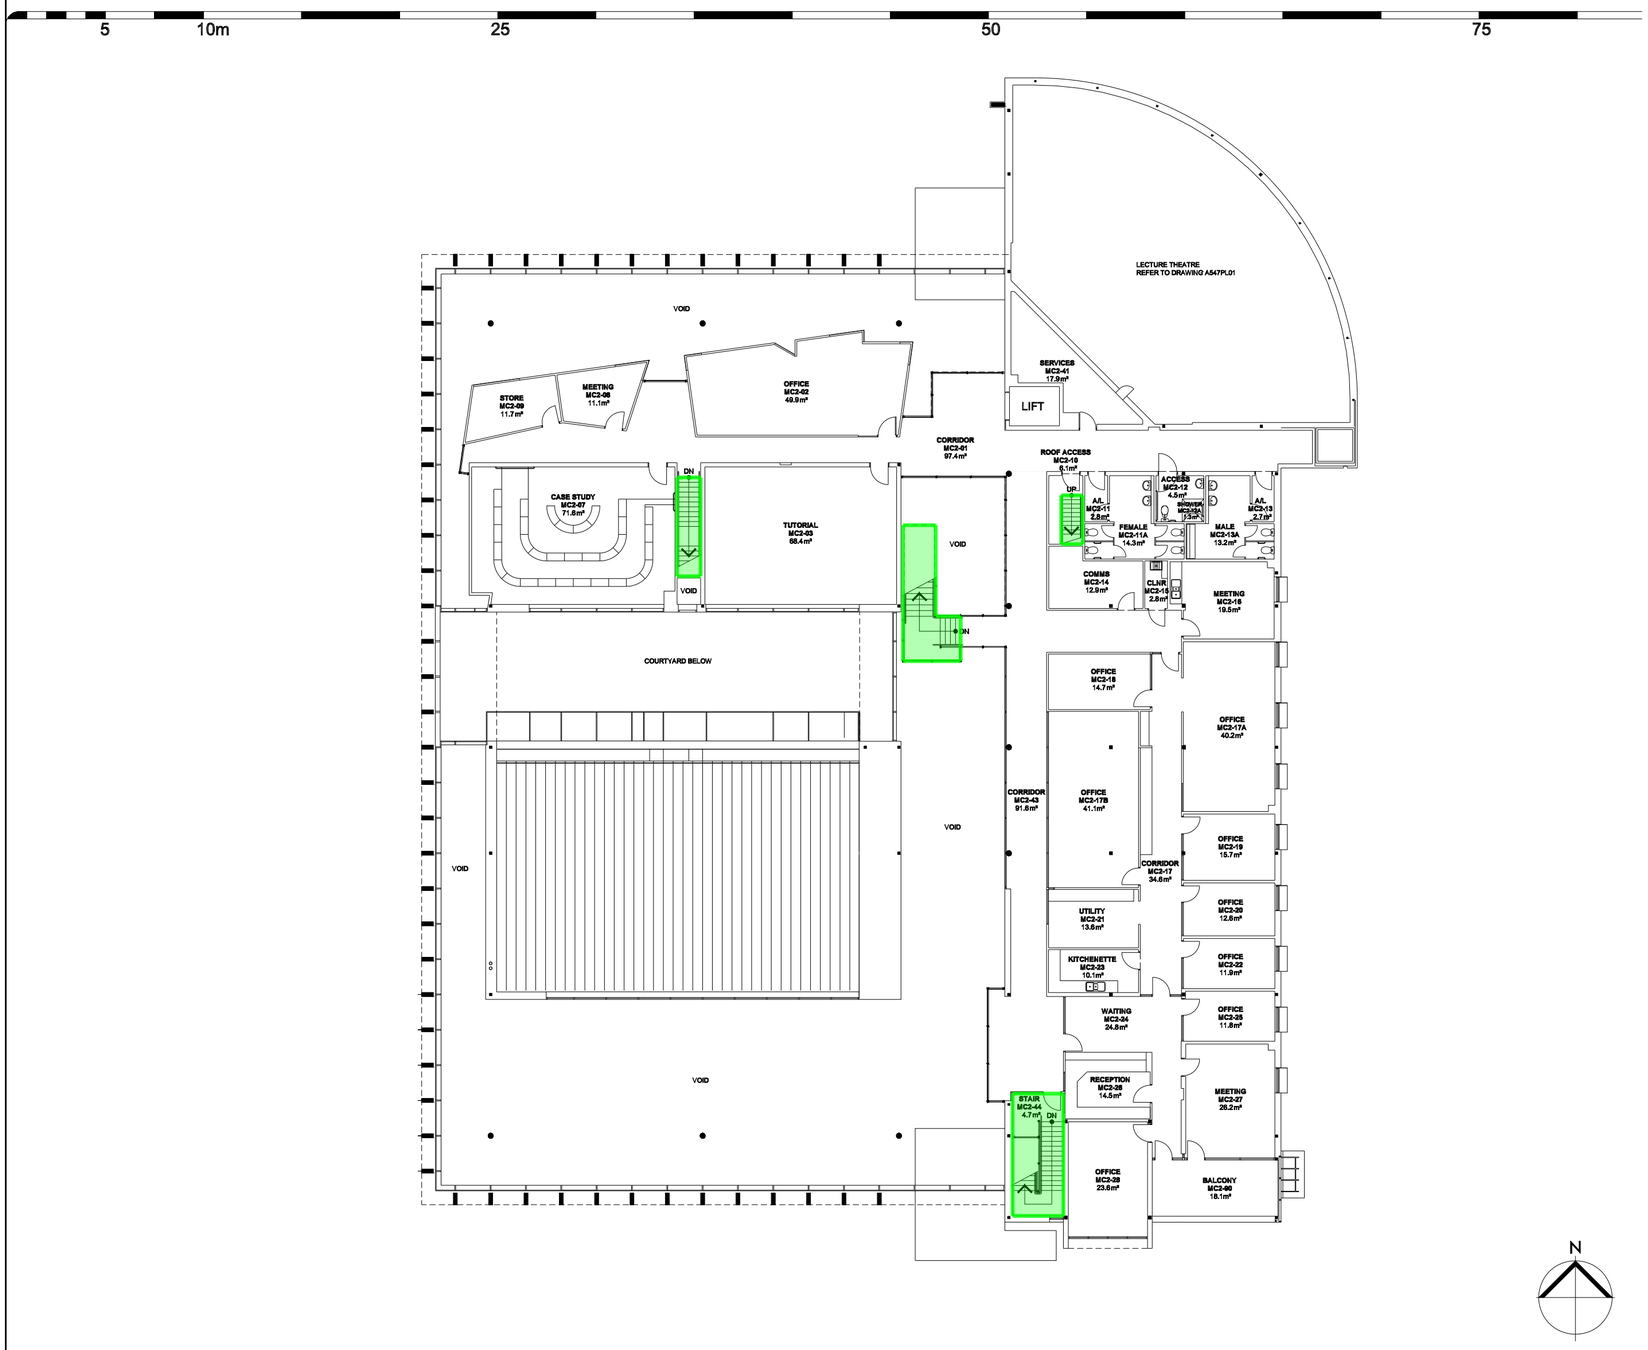

Legend

E9.2 Staircases and Balustrades 39 m2

LEVEL 2

BUILDING A